PRODUCT NO	TERMINAL BODY		LEAD FREE OPTION
	MATERIAL	PLATING OR GOLD DOT	
~~65829-001~~	0.25/.010 THK 1/4 HD CU NI ALLOY UNS C72500	~~.002/.001 MIN THK GOLD DOT~~	OBSOLETE
~~65829-002~~	0.25/.010 THK 1/4 HD BRASS ALLOY UNS C26000	1.02μ/40μ" GOLD AT CONTACT ~~REMAINDER GOLD FLASS~~ OVER 1.27μ/50μ" NICKEL	OBSOLETE
65829-003	0.25/.010 BRASS ALLOY	.76μ/30μ" Au or GXT AT CONTACT OVER 1.27μ/50μ" NICKEL	NOTE 5,6

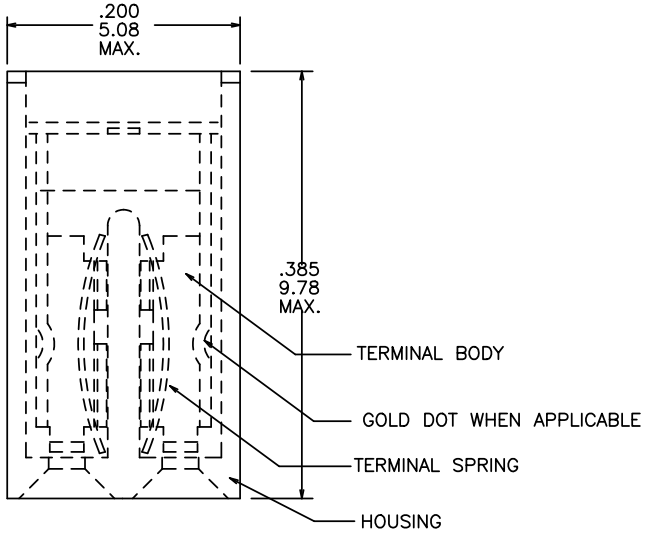

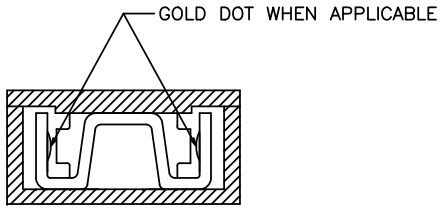

SECTION XX

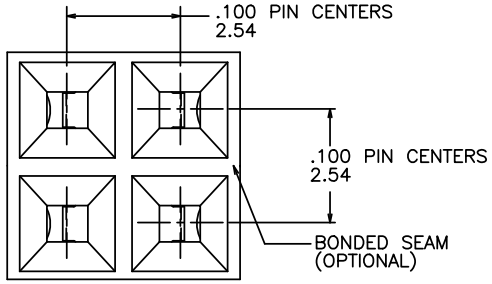

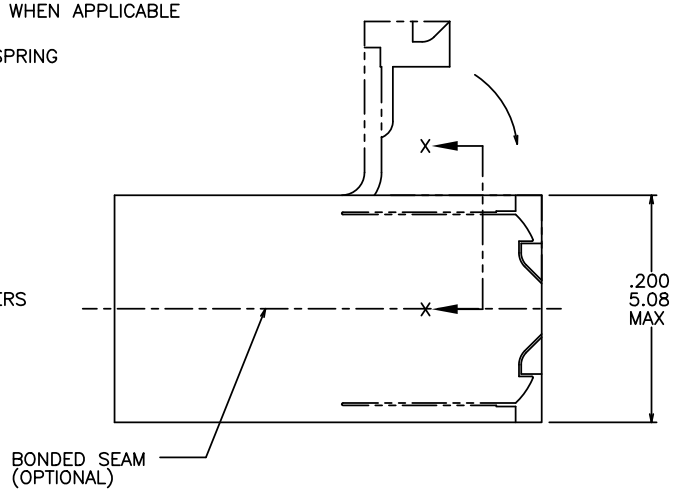

NOTES:

1. WHITE LINES AS SHOWN FOR POLARIZATION.
2. HOUSING MAT'L: PLAIN POLYESTER, OPT. PLAIN NORYL, FLAME RETARDANT PER UL-94V-0 COLOR BLACK.
3. TERMINAL BODY MAT'L: SEE TABLE
4. SPRING MAT'L: 0.122/.0048 TH'K BE CU ALLOY, UNS C17200. HEAT TREATED PLATING: GOLD FLASH.
5. ADD "LF" SUFFIX AT THE END OF PART NUMBER FOR LEAD FREE OPTION.
6. THESE PRODUCTS MEET EUROPEAN UNION DIRECTIVES AND OTHER COUNTRY REGULATIONS AS DESCRIBED IN GS-22-008.
7. THE PRODUCT IS NOT INTENDED TO BE EXPOSED TO A MANUFACTURING SOLDER PROCESS.

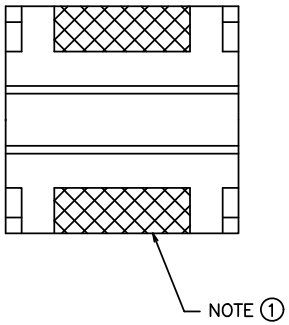

ltr	ecn no	dr	date
E	ADDED	EBY	4/9/86
F	M05-0205	MHT	9/30/05
G	M06-0238	MN	06/16/06
H	M06-0389	AGS	10/4/06
J	ELX-N-011384	J.Z	2012-04-24

mat'l. code

surface ISO 1302 ✓ | tolerance ISO 406 ISO 1101 | projection

tolerances unless otherwise specified

angles 0°±2° | linear .X±.01/.3 .XX±.05/.13 .XXX±.0020/.051

INCH/MM

scale 10:1

dr	M. HERNANDEZ	9/30/05
engr	S. FIERRO	9/30/05
chr	S. FIERRO	9/30/05
appd	S. FIERRO	9/30/05

product family: JUMPER

title: 2X2 MINI JUMPER ASS'Y .100 X .100

dwg no: 65829 | sheet 1 of 1 | size A3

type: Product Customer Drawing

sheet index: revision J | sheet 1

Copyright FCI

FCIconnect.com

form A3

AMEYA360
Components Supply Platform

Authorized Distribution Brand :

Website :

Welcome to visit www.ameya360.com

Contact Us :

- ### Address :

  401 Building No.5, JiuGe Business Center, Lane 2301, Yishan Rd
  Minhang District, Shanghai , China

- ### Sales :

  Direct +86 (21) 6401-6692

  Email amall@ameya360.com

  QQ 800077892

  Skype ameyasales1 ameyasales2

- ### Customer Service :

  Email service@ameya360.com

- ### Partnership :

  Tel +86 (21) 64016692-8333

  Email mkt@ameya360.com